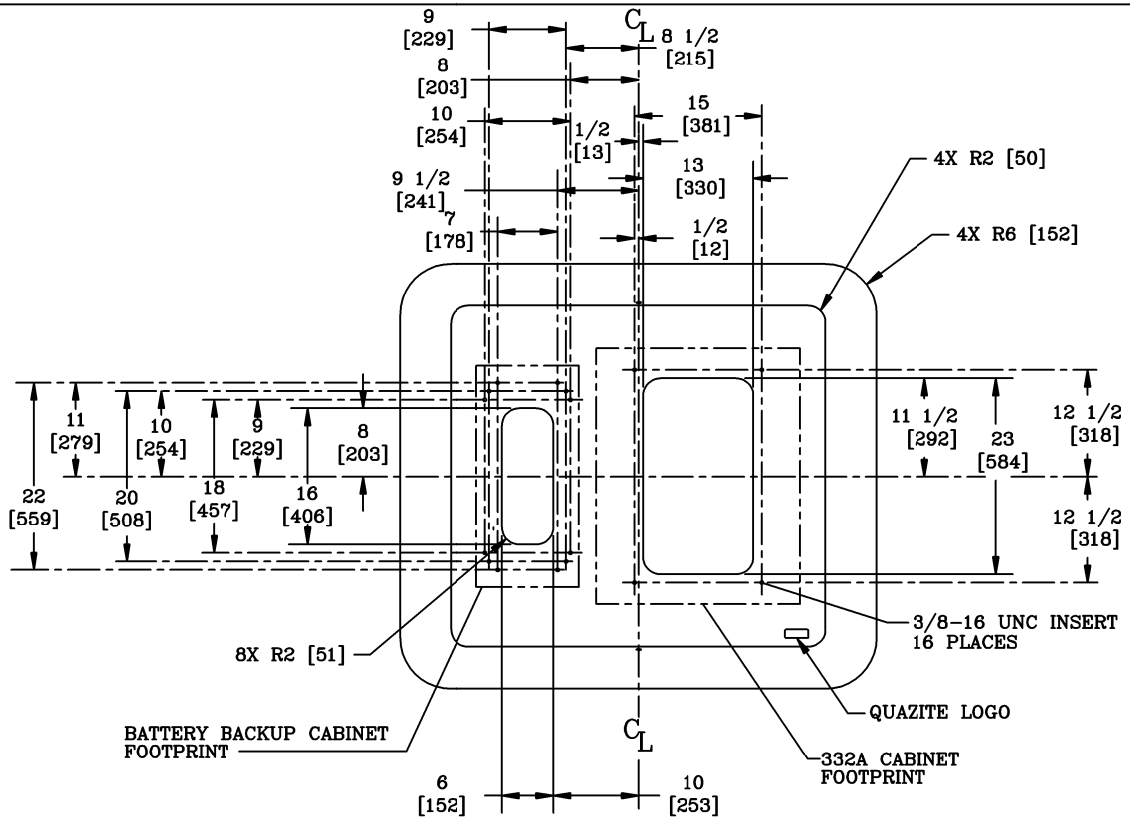

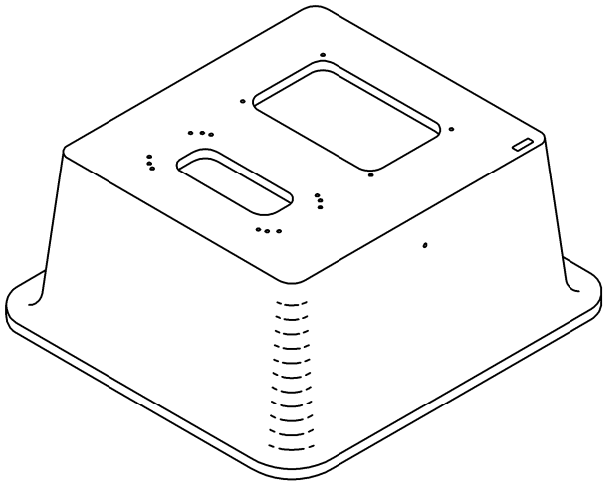

CUSTOMER APPROVAL

APPROVED BY: _____

DATE: _____

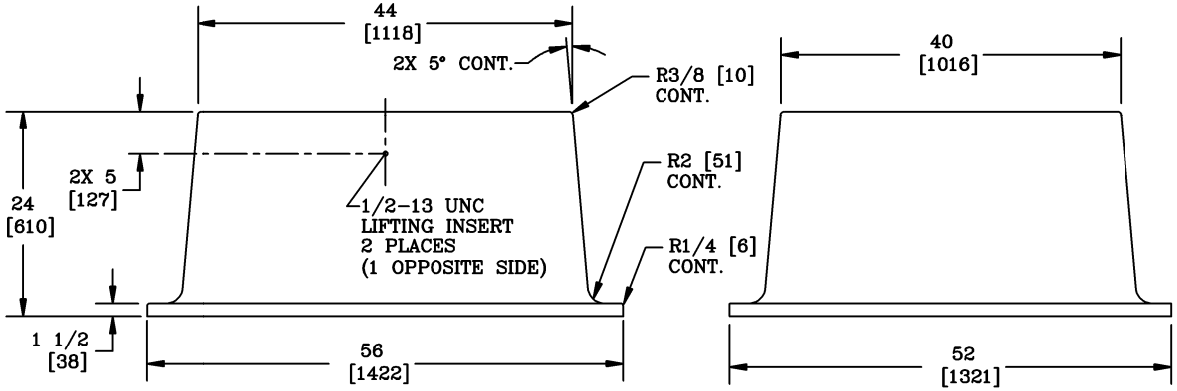

NOTE:

1. CUSTOMER IS GA DOT.
2. DIMENSIONS IN BRACKETS ARE IN MILLIMETERS UNLESS NOTED OTHERWISE.

ALL DIMENSIONS ARE IN INCHES UNLESS OTHERWISE SPECIFIED

	BY	DATE
DSN		
DRN	MJP	4/25/06
CHK	JJP	4/26/06
ENG		
APR	MEF	4/26/06
APR		

WEIGHT 389# 176kg

SCALE 3/4"=1'

SIZE B

HUBBELL®
3621 INDUSTRIAL PARK DR
LENOIR CITY, TN 37771
865 986-9726
LENOIR CITY, INC.

LOC HQ S

DRAWING TITLE
QUAZITE® TRAFFIC SIGNAL BASE

REV D 5/07

JOB NUMBER 06286

SHEET 1 OF 1

DRAWING NUMBER PB40441323A24